


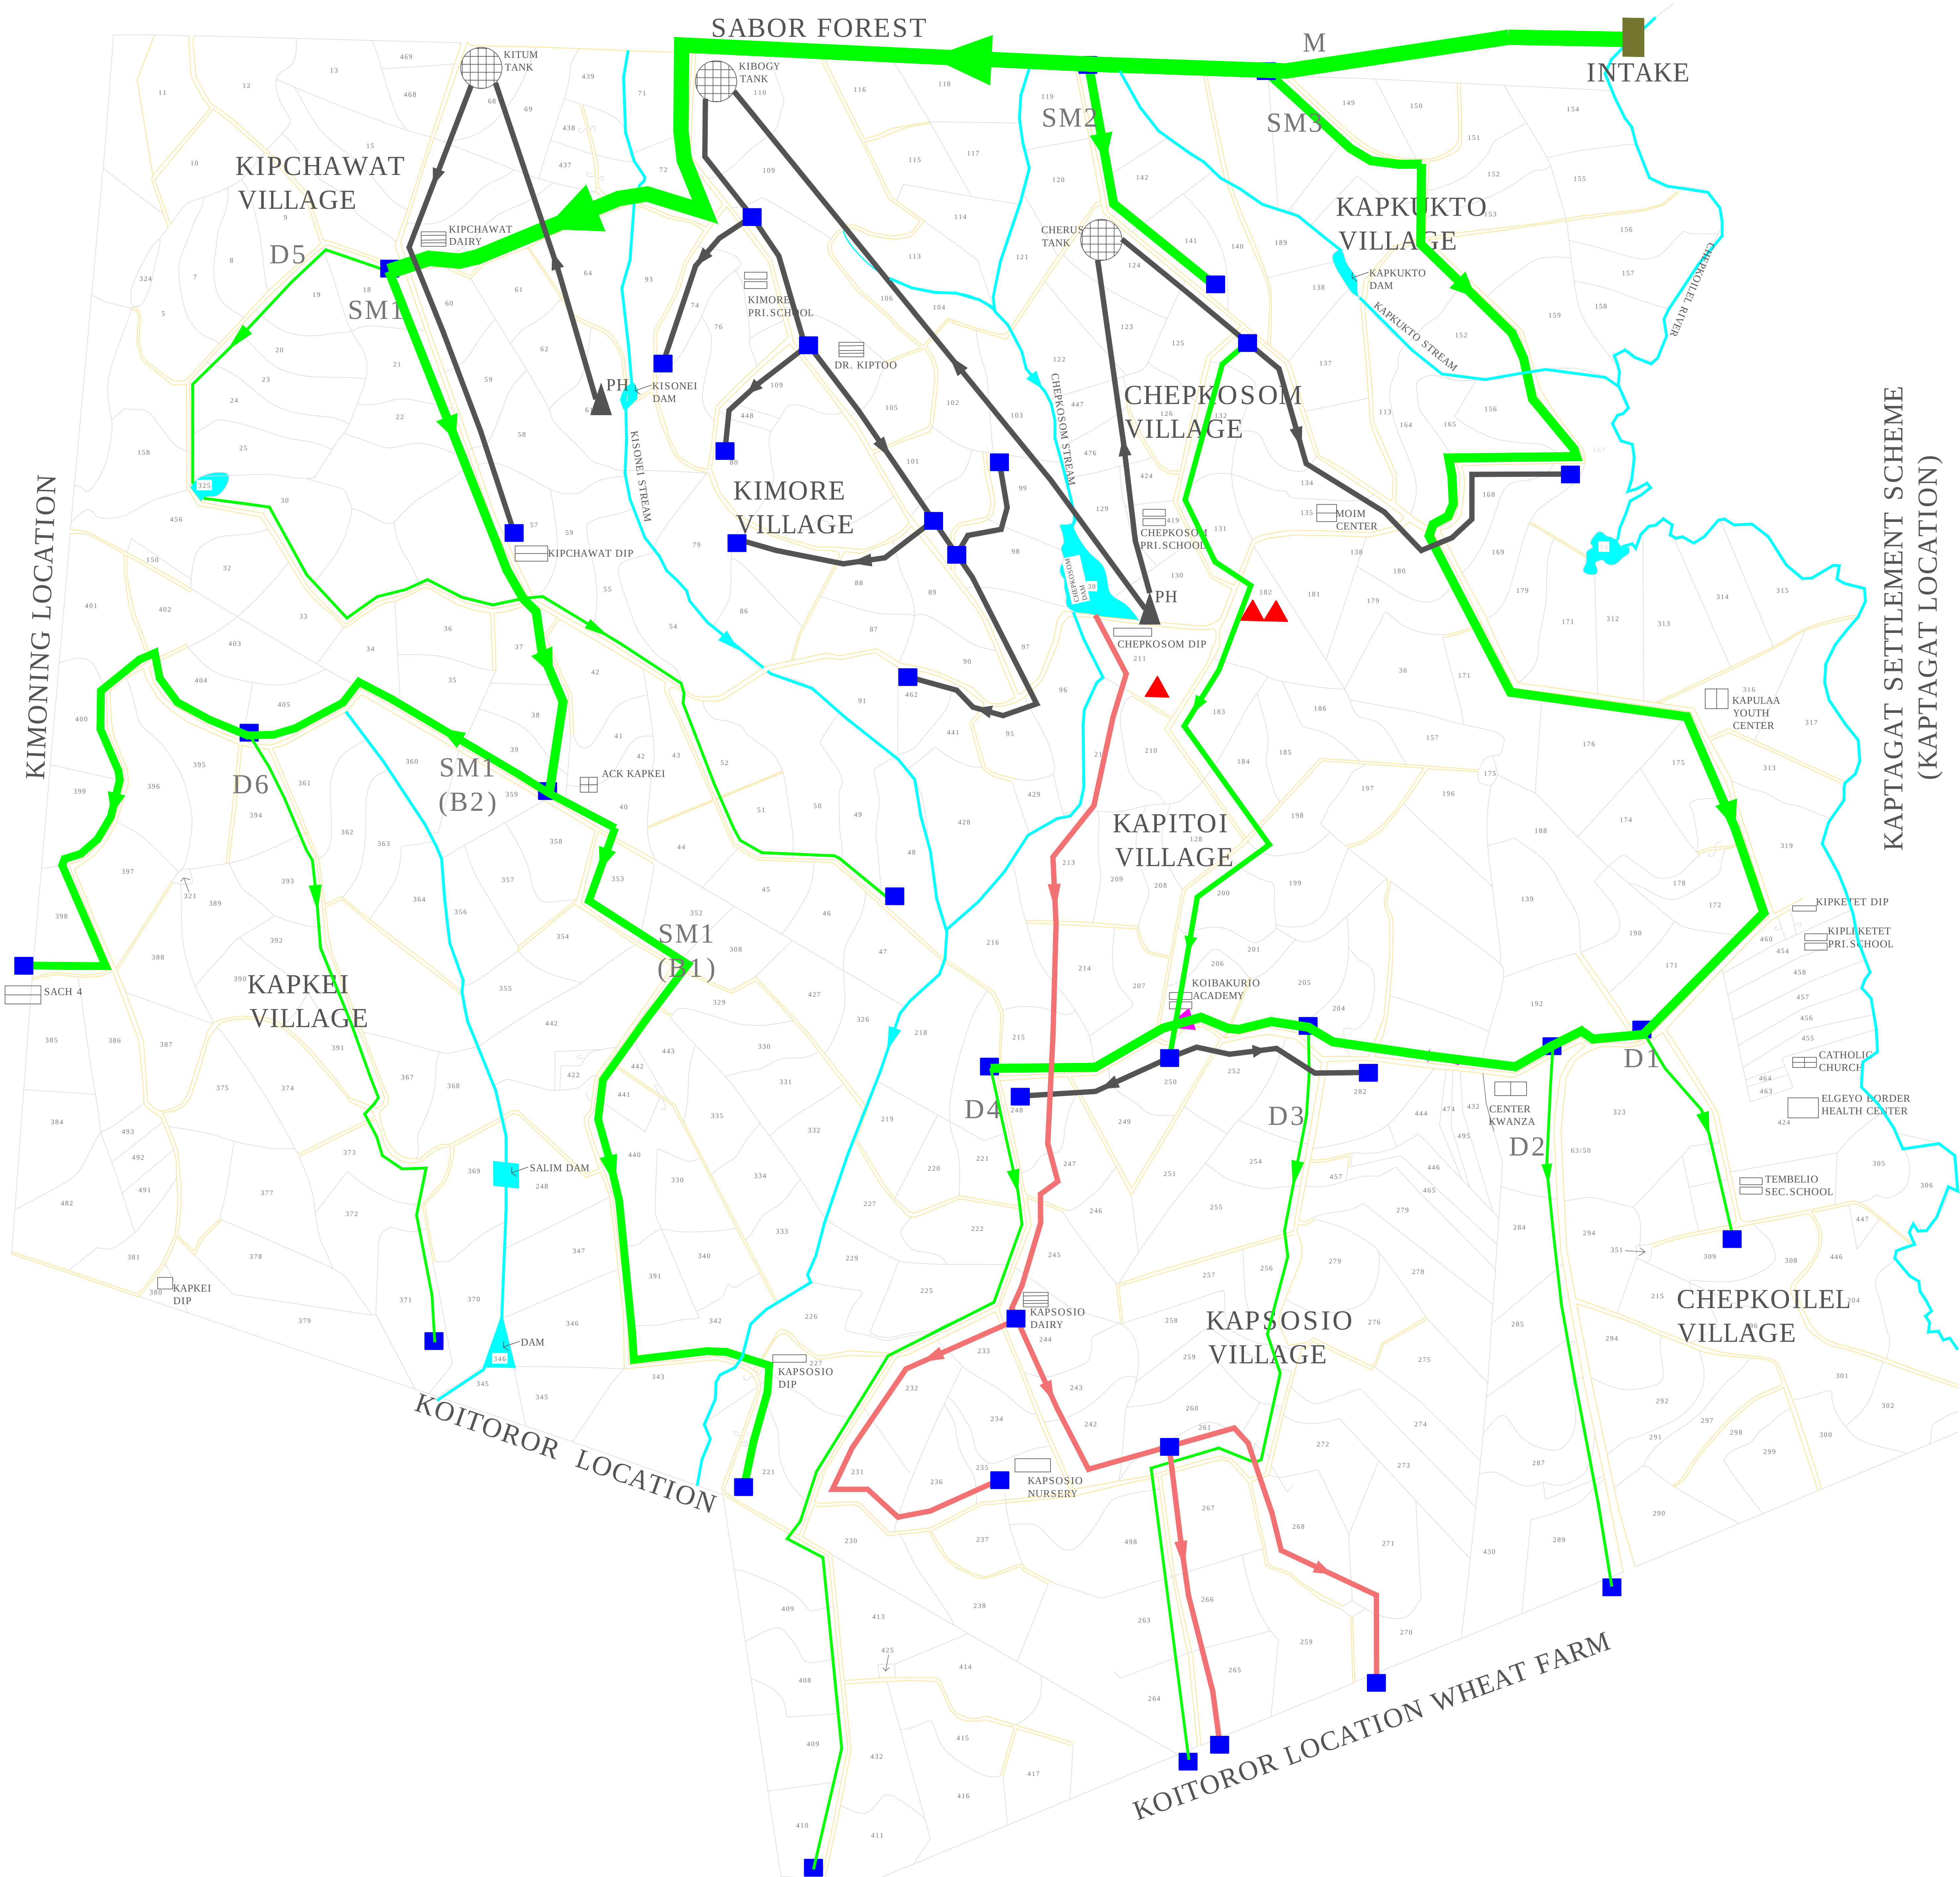

KEY:

A

-

LOWER SABOR

M

MAIN PIPELINE

SM1

SUB-MAIN PIPELINE 1

SM2

SUB-MAIN PIPELINE 2

SM3

SUB-MAIN PIPELINE 3

SM1(B1)

SUB-MAIN PIPELINE (BRANCH 1)

SM1(B2)

SUB-MAIN PIPELINE (BRANCH 2)

D1

DISTRIBUTION PIPELINE 1

D2

DISTRIBUTION PIPELINE 2

D3

DISTRIBUTION PIPELINE 3

D4

DISTRIBUTION PIPELINE 4

D5

DISTRIBUTION PIPELINE 5

D6

DISTRIBUTION PIPELINE 6

INTAKE

CHAMBERS

GROUND BREAKING SITE

PLAQUE LAUNCHING SITE

B

-

CHEPKOSOM CONVEYANCE SYSTEM

RAISING MAIN LINE

SUPPLY LINE

PH

PUMP HOUSE

C

-

CHEPKOSOM PHASE 3

PIPELINE

CLIENT: MINISTRY OF WATER AND SANITATION

NATIONAL IRRIGATION AUTHORITY

PROJECT:
LOWER SABOR IRRIGATION DEV. PROJECT
MOIBEN CONSTITUENCY
UASINGISHU COUNTY

DRAWN BY:

C.A.D

SCALE:
1:1000

DATE:
FEBRUARY 2018
UPDATED,MARCH 2020

